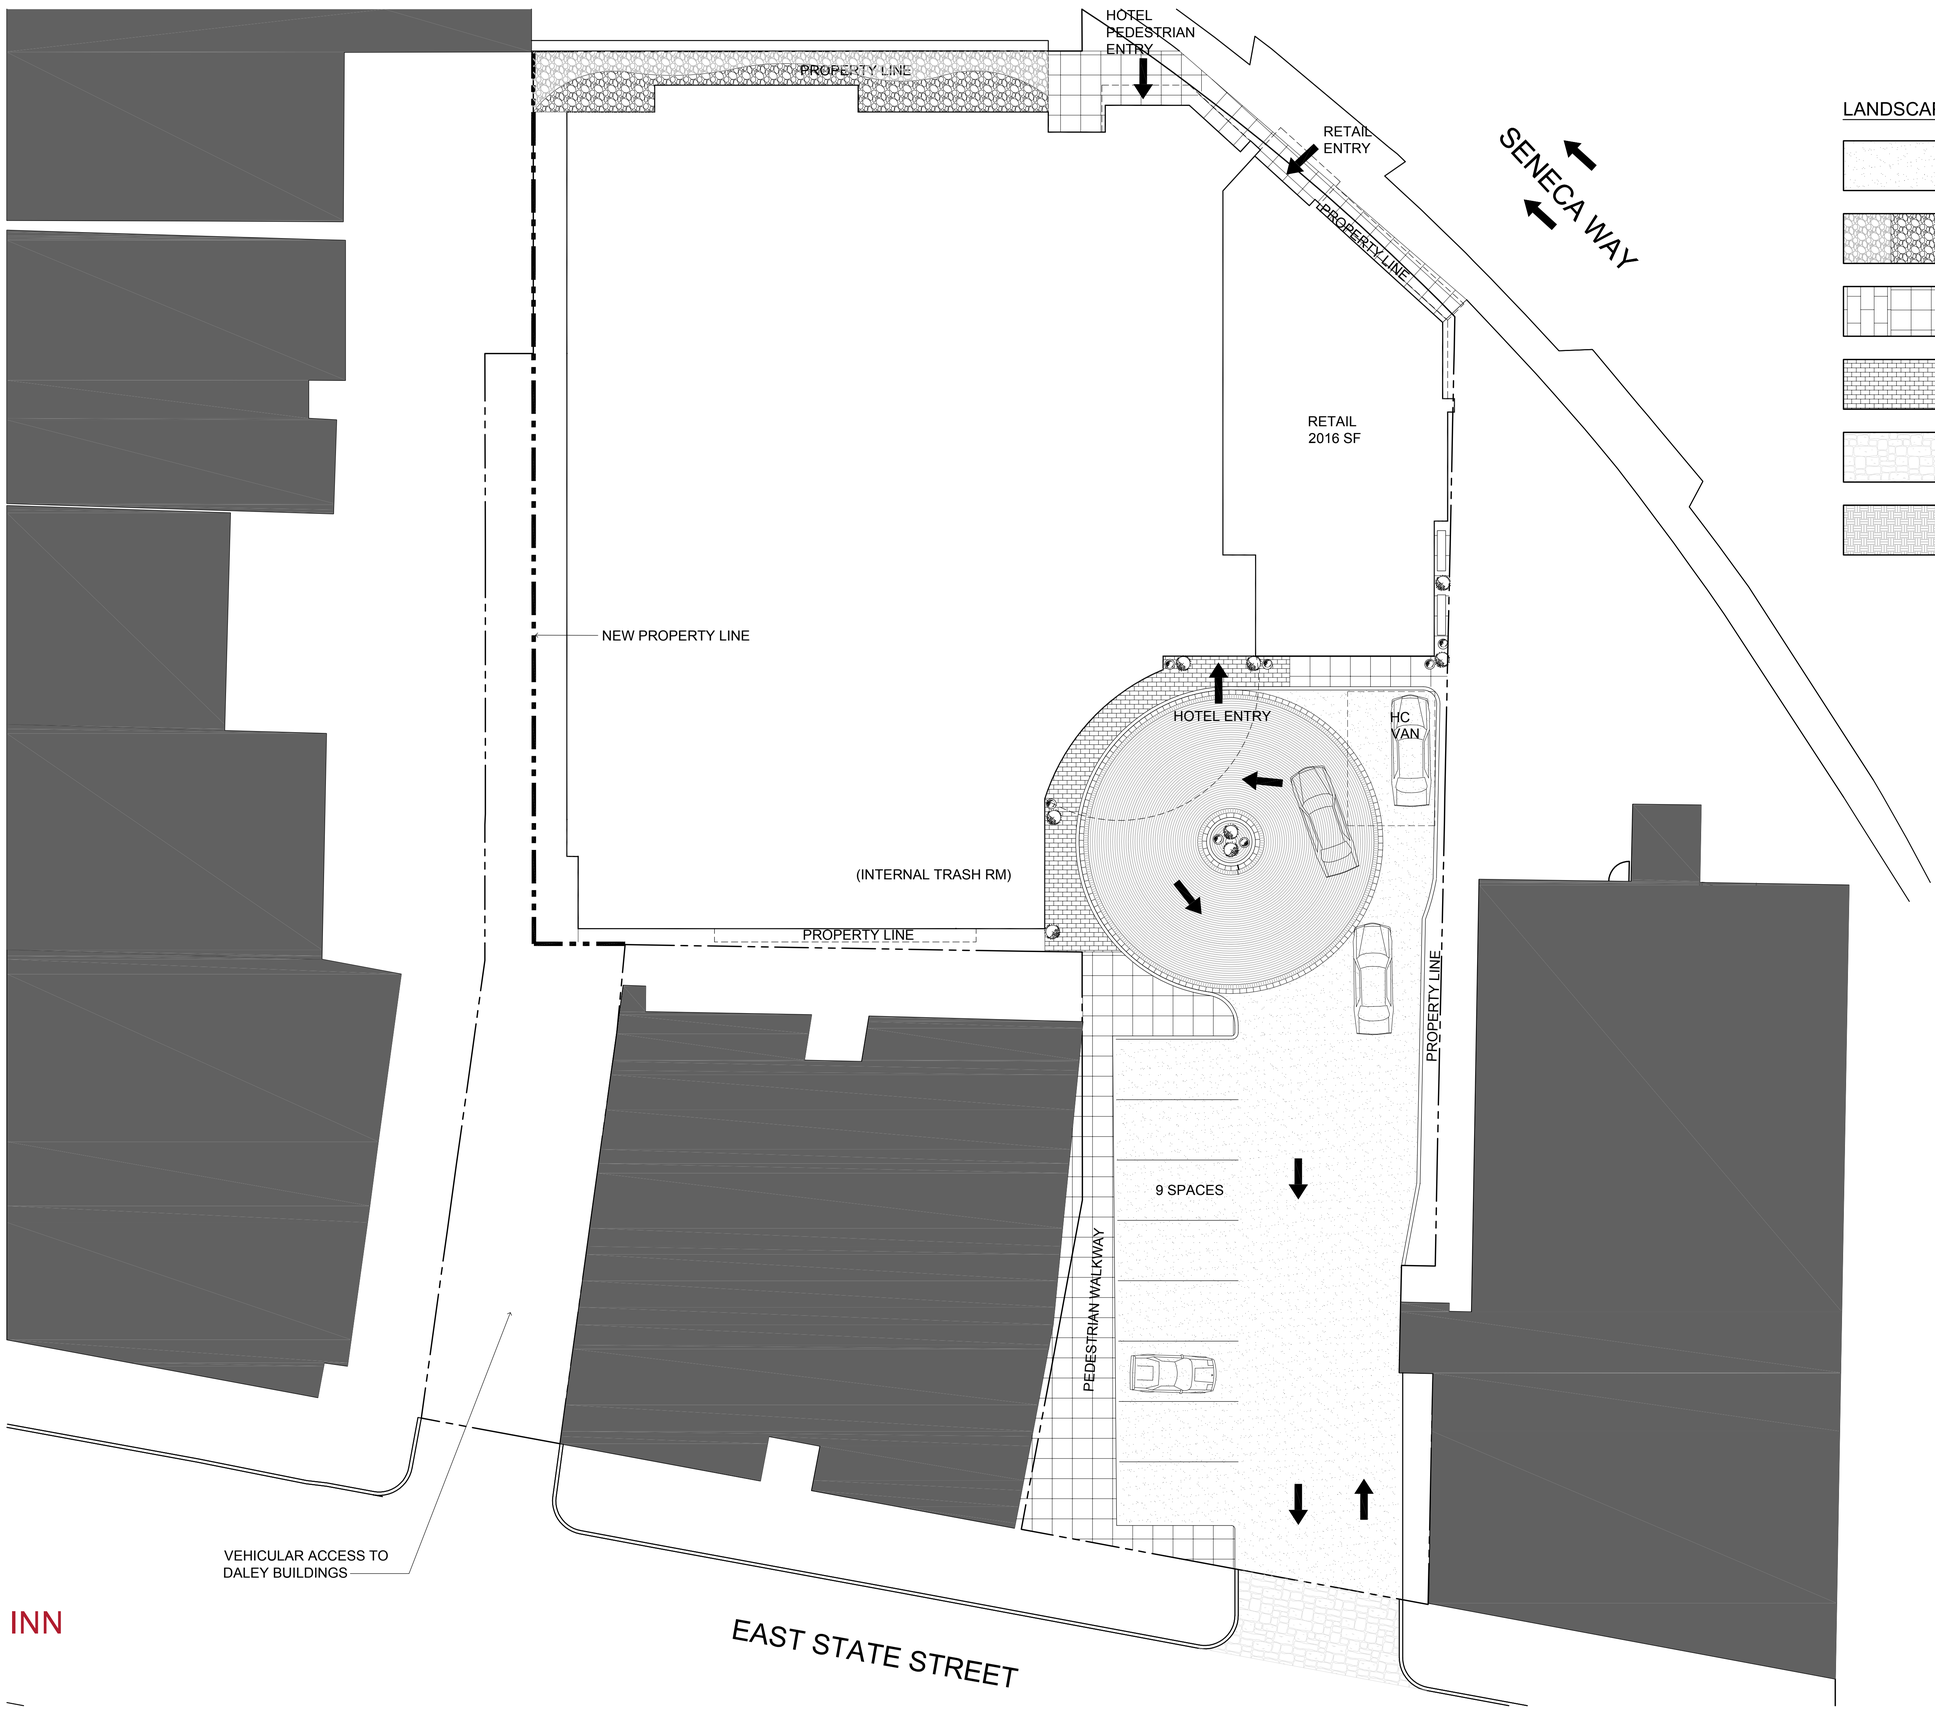

LANDSCAPING LEGEND

- ASPHALT PAVEMENT
- STONE/GRAVEL
- CONCRETE PAVERS
- BRICK PAVERS
- STAMPED CONCRETE
- PLANTER BED

PROPOSED SITE PLAN

N

SCALE: 3/32" = 1'-0"

May 27, 2014

HAMPTON INN

Ithaca, NY

Group One Partners, Incorporated
21 West Third Street
Boston, MA 02127
617.268.7000 ph
617.268.0209 f
www.grouponeinc.com

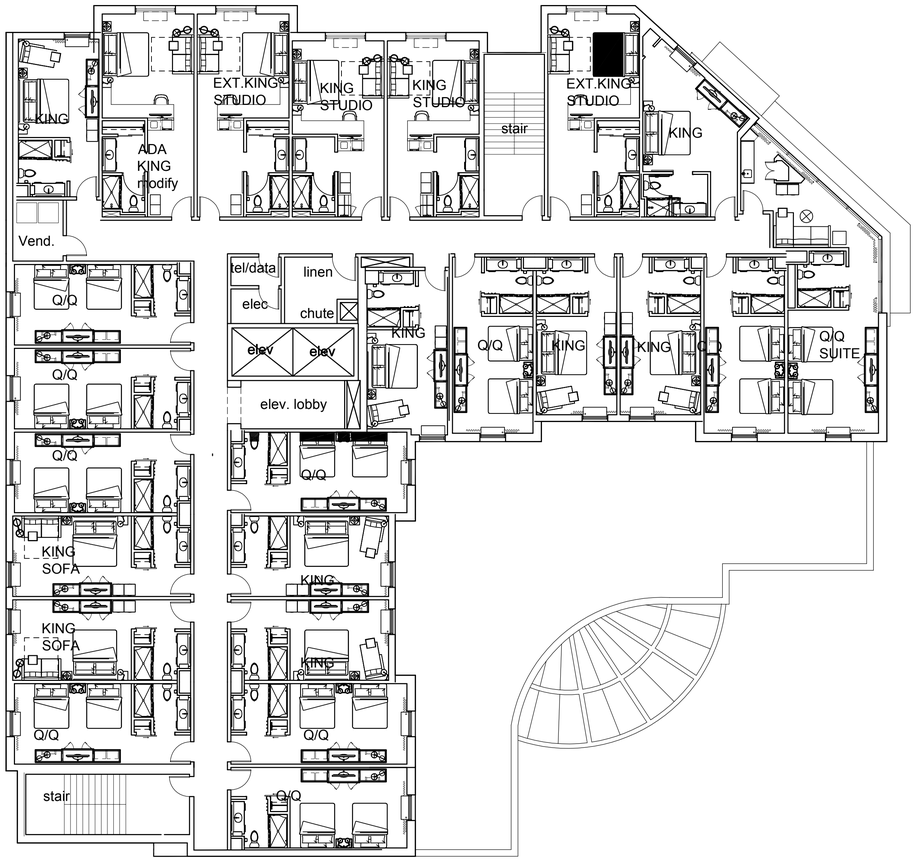

2nd-5th FLOORS

6th FLOOR

May 27, 2014

SCALE: 3/32" = 1'-0"

HAMPTON INN
Ithaca, NY

PROPOSED GUESTROOM FLOORS
AND BUILDING INFO

Group One Partners, Incorporated
21 West Third Street
Boston, MA 02127
617.268.7000 ph
617.268.0209 f
www.grouponeinc.com

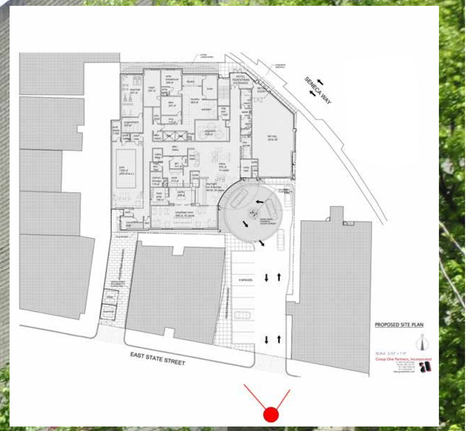

May 23, 2014

HAMPTON INN

Ithaca, NY

PERSPECTIVE VIEW FROM
EAST STATE STREET

Group One Partners, Incorporated
21 West Third Street
Boston, MA 02127
617.268.7000 ph
617.268.0209 f
www.grouponeinc.com

May 23, 2014

HAMPTON INN

Ithaca, NY

PERSPECTIVE VIEW FROM
EAST STATE STREET

Group One Partners, Incorporated
21 West Third Street
Boston, MA 02127
617.268.7000 ph
617.268.0209 f
www.grouponeinc.com

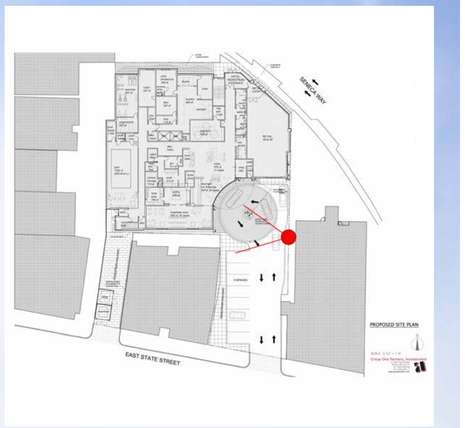

May 23, 2014

HAMPTON INN

Ithaca, NY

PERSPECTIVE VIEW
OF HOTEL ENTRY

Group One Partners, Incorporated
21 West Third Street
Boston, MA 02127
617.268.7000 ph
617.268.0209 f
www.grouponeinc.com

May 23, 2014

HAMPTON INN

Ithaca, NY

PERSPECTIVE VIEW
OF HOTEL ENTRY

Group One Partners, Incorporated
21 West Third Street
Boston, MA 02127
617.268.7000 ph
617.268.0209 f
www.grouponeinc.com

May 23, 2014

HAMPTON INN

Ithaca, NY

PERSPECTIVE VIEW FROM
SENECA WAY

Group One Partners, Incorporated
21 West Third Street
Boston, MA 02127
617.268.7000 ph
617.268.0209 f
www.grouponeinc.com

May 23, 2014

HAMPTON INN

Ithaca, NY

PERSPECTIVE VIEW FROM
SENECA WAY

Group One Partners, Incorporated
21 West Third Street
Boston, MA 02127
617.268.7000 ph
617.268.0209 f
www.grouponeinc.com

May 23, 2014

HAMPTON INN
Ithaca, NY

PERSPECTIVE VIEW FROM
SENECA WAY

Group One Partners, Incorporated
21 West Third Street
Boston, MA 02127
617.268.7000 ph
617.268.0209 f
www.grouponeinc.com

May 23, 2014

HAMPTON INN

Ithaca, NY

PERSPECTIVE VIEW FROM
SENECA WAY

Group One Partners, Incorporated
21 West Third Street
Boston, MA 02127
617.268.7000 ph
617.268.0209 f
www.grouponeinc.com

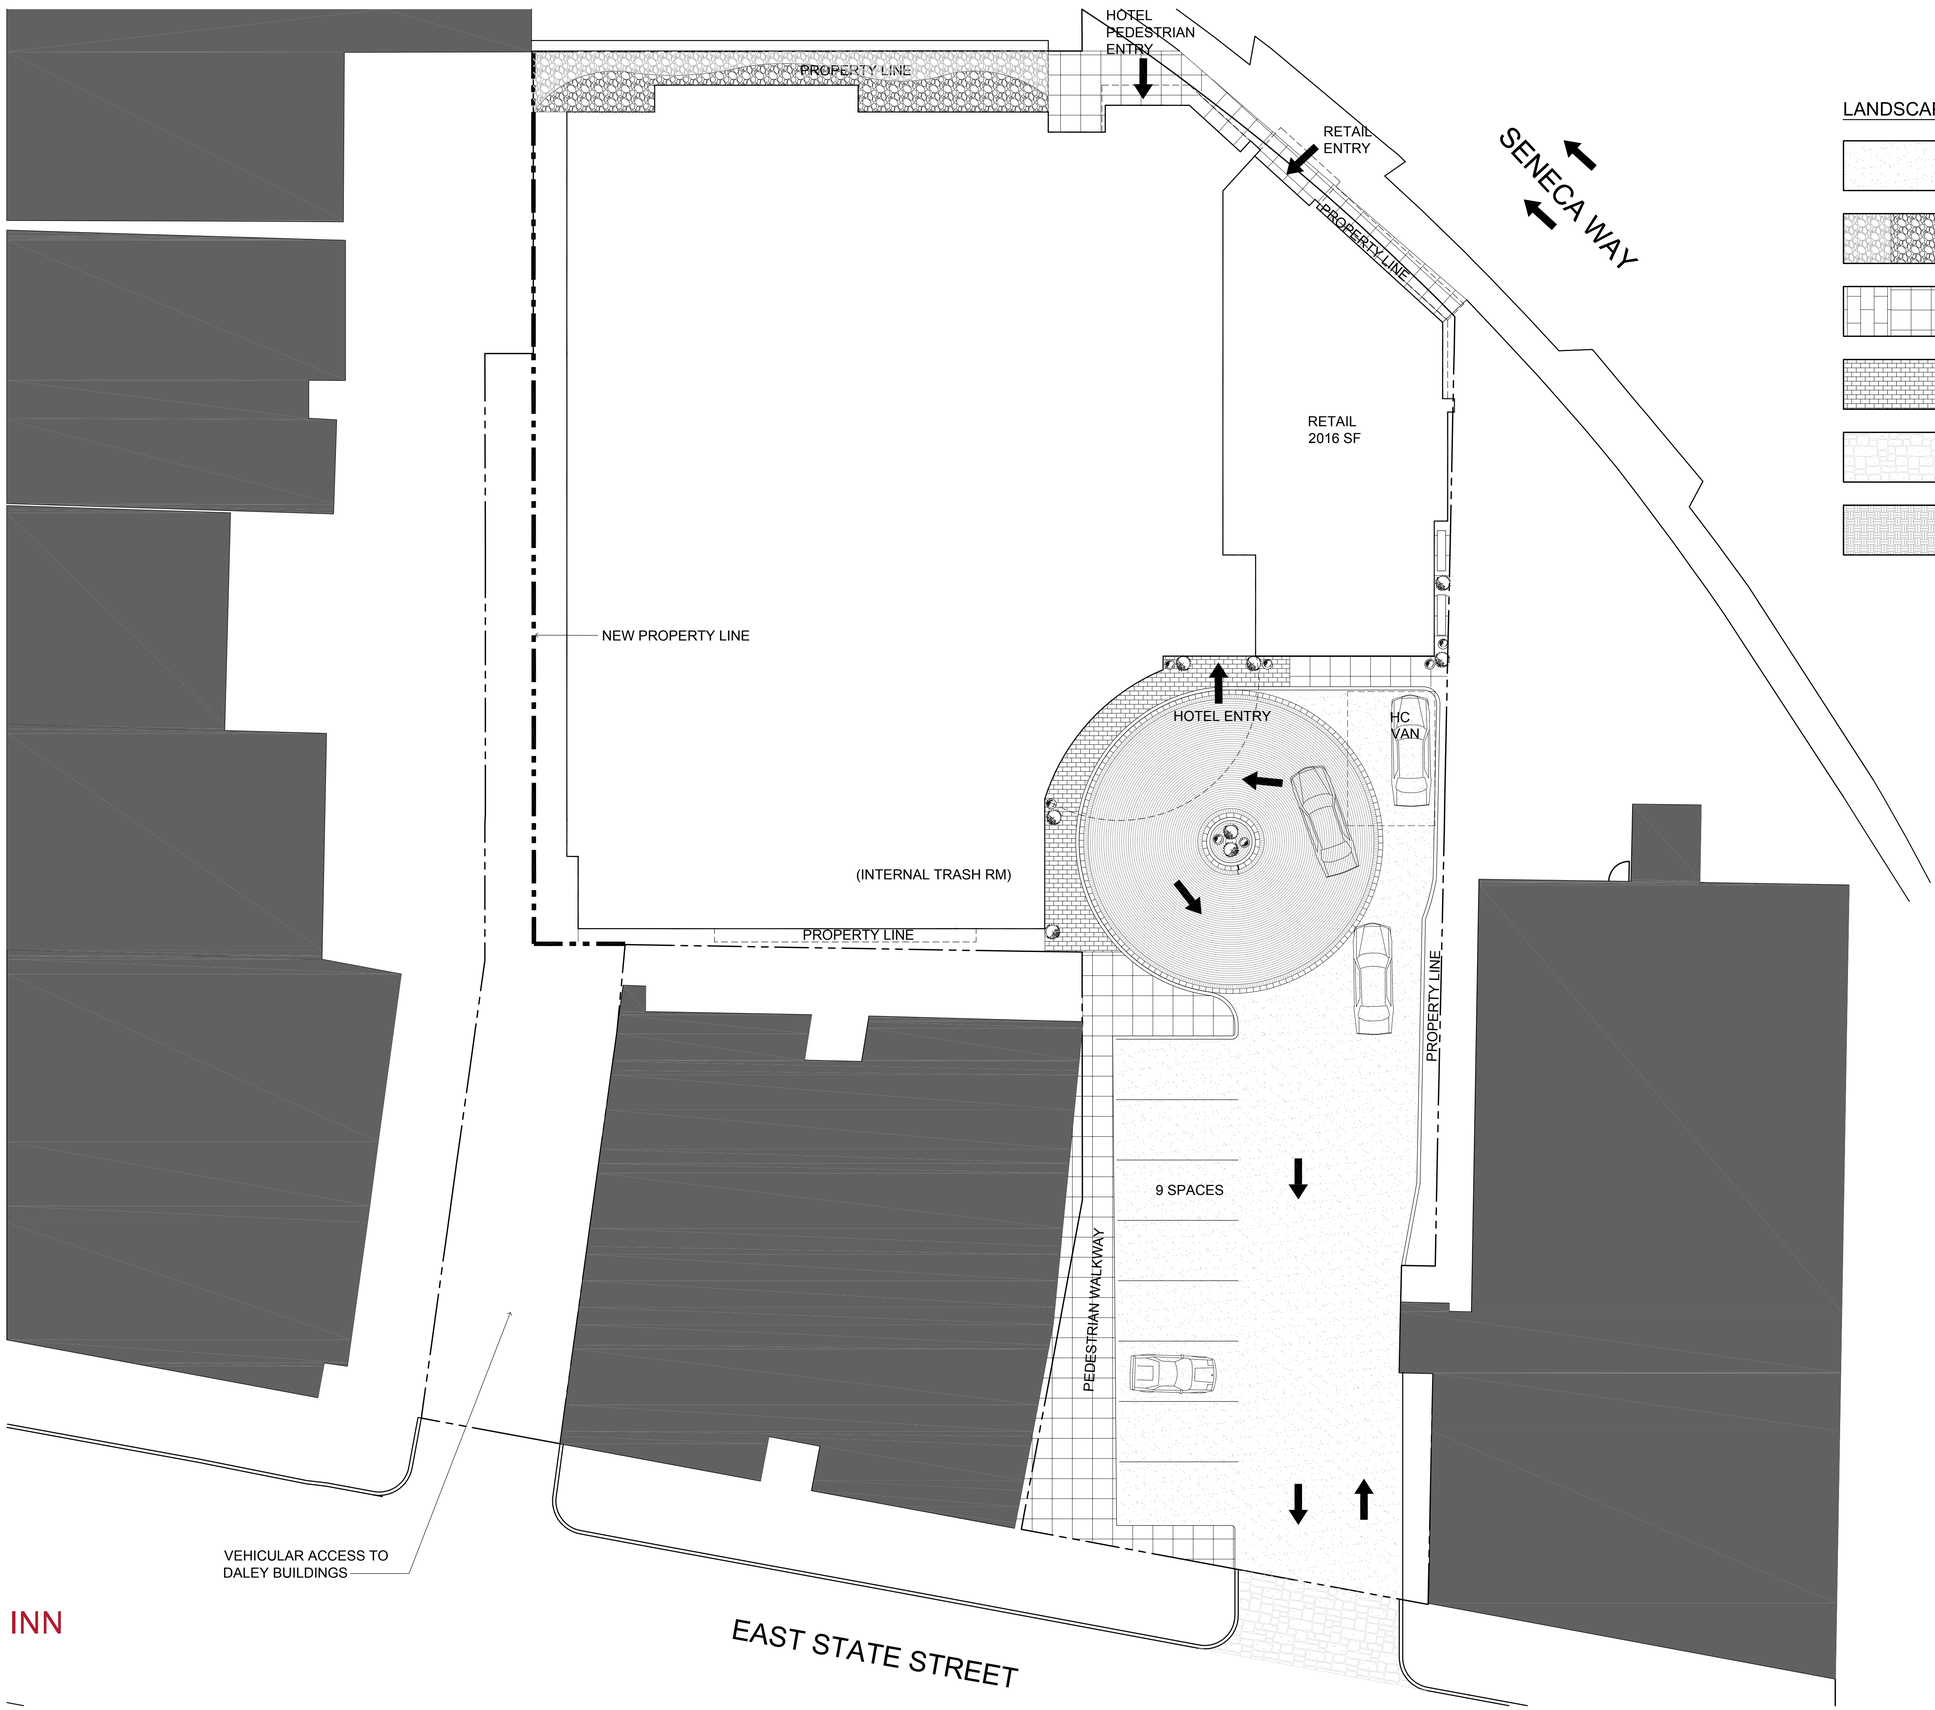

LANDSCAPING LEGEND

- ASPHALT PAVEMENT
- STONE/GRAVEL
- CONCRETE PAVERS
- BRICK PAVERS
- STAMPED CONCRETE
- PLANTER BED

PROPOSED SITE PLAN

N

SCALE: 3/32" = 1'-0"

May 27, 2014

HAMPTON INN

Ithaca, NY

Group One Partners, Incorporated
21 West Third Street
Boston, MA 02127
617.268.7000 ph
617.268.0209 f
www.grouponeinc.com