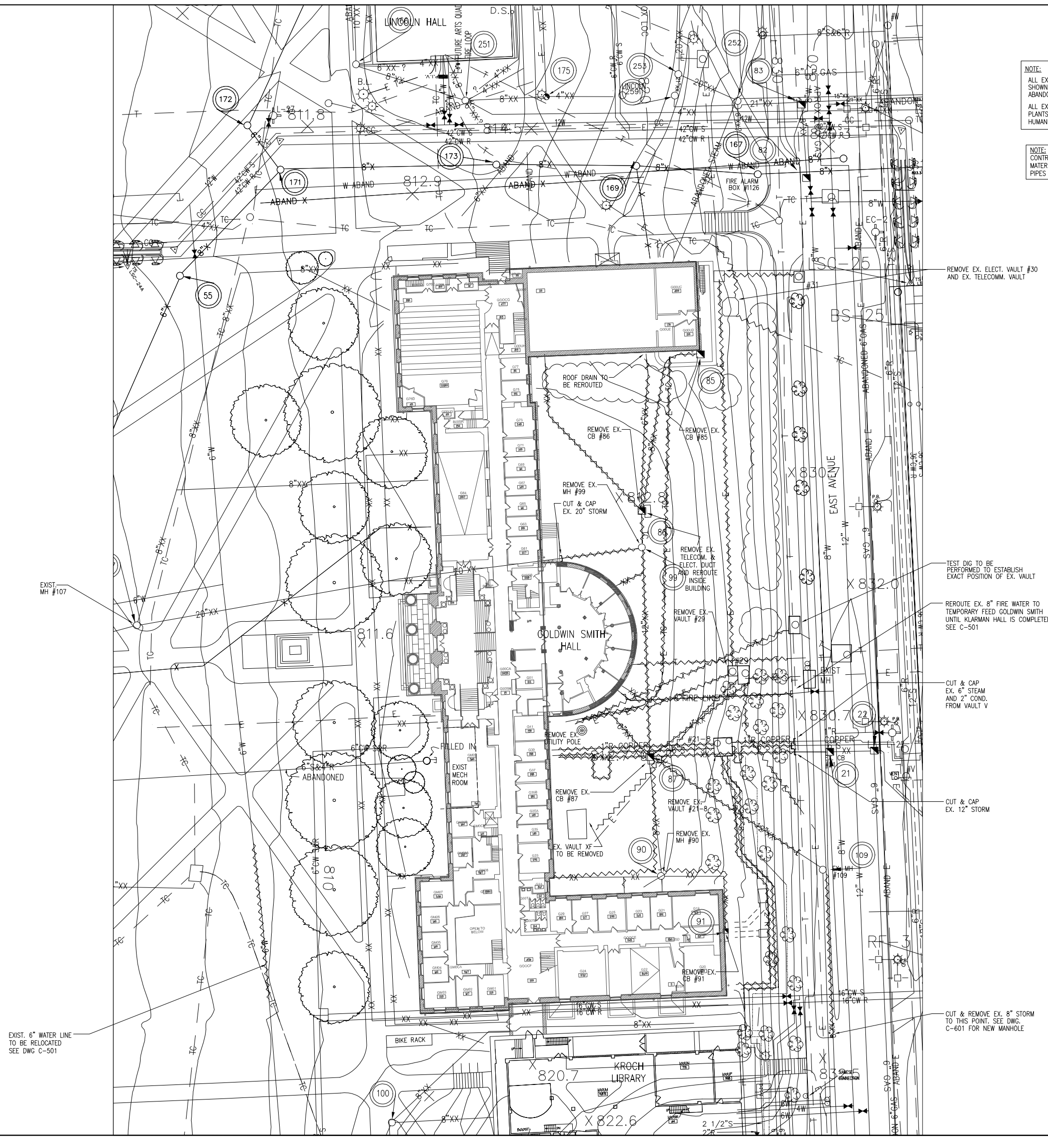

NOTE:
ALL EXISTING UNDERGROUND UTILITIES SHOWN THUS ~~~ ARE TO BE ABANDONED AND REMOVED.
ALL EXISTING TREES, BUSHES AND PLANTS IN THE VICINITY OF THE NEW HUMANITIES BUILDING TO BE REMOVED

NOTE:
CONTRACTOR TO VERIFY ELEVATION, MATERIAL & SIZE OF EXISTING PIPES AND UTILITIES.

Project

KLARMAN HALL

CORNELL UNIVERSITY
232 EAST AVENUE
ITHACA, NY

Architect

KOETTER | KIM & ASSOCIATES | INC.
ARCHITECTURE URBAN DESIGN
356 Boylston Street, Boston, MA 02116
T 617 536 8560 F 617 536 1217
W koetterkim.com

Consultants

Geotechnical Engineer:
Empire Geo-Services, Inc.
60 Miller Street
Cortland, NY 13045
T: (607) 758-7182
F: (607) 758 - 7188

Civil Engineer:
CHA
111 Winners Circle
Albany, NY 12205-0269
T: (518) 453-4500
T: (905) 984 - 8682
F: (905) 984 - 8818

Landscape Architect:
Olin Partnership
Public Ledger Building
Suite 1123
150 S. Independence Hall - West
Philadelphia, PA 19106
T: (215) 440 - 0030
F: (215) 440 - 0041

Code Consultant:
Hughes Fire Protection
5 Mount Royal Avenue
Suite 240
Marlborough, MA 01752
T: (508) 624 - 7766
F: (508) 624 - 7718

Specifications:
Kalin Associates Inc
1121 Washington Street
Newton, MA 02465
T: (617) 964 - 5477
F: (617) 964 - 5788

Acoustic / AV Consultant:
Acentech
33 Moulton Street
Cambridge, MA 02138
T: (617) 499 - 8000
F: (617) 499 - 8074

Foodservice Consultant:
Porter Khouw Consulting Inc.
PO Box 4028
1672 Village Green
Crofton MD 21114
T: (410) 451 - 3617
F: (215) 451 - 3619

Structural Engineer:
Robert Silman Associates
123 South St. 4th Floor
Boston, MA 02111
T: (617) 695 - 6700
F: (866) 221 - 6438

MEP / FP Engineer:
Burt Hill Stantec
400 Morgan Center:
101 E. Diamond St.
Butler, PA 16001-5923
T: (724) 285 - 4761
F: (724) 285 - 6815

Environmental Consultant:
Jim Axley
Yale Univ. School Env. Studies
180 York St, PO Box 208242
New Haven, CT 06520-8242
T: (203) 506 - 3581

Cost Consultant:
Becker & Frondorf
1500 Walnut Street
Philadelphia, PA 19102
T: (215) 772 - 1400
F: (215) 772 - 0727

Lighting Consultant:
Sladen Feinstein
73 Hemenway Street
Boston, MA 02115
T: (617) 267 - 9500
F: (617) 267 - 9590

Surveyor:
T.G. Miller P.C. Engineers and Surveyors
203 Aurora Street
PO Box 777
Ithaca, NY 14851
T: (607) 272 - 6477
F: (607) 273 - 6322

Historic Preservation Specialist:
EHT Traceries Inc.
1121 Fifth Street NW
Washington DC 20001
T: (202) 393 - 1199
F: (202) 393 - 1056

Issue

CORNELL PDC PROJECT NUMBER C08070
100% DESIGN DEVELOPMENT DOCUMENTS

Revisions

These drawings are 30"x42" @ full size

Drawing Title

UTILITIES DEMOLITION PLAN

Scale: 1"=20'-0" @ Full Size

KKA Project Number
0710.000

Drawn By
NRV

Checked By

Date
October 23, 2012

Issue

Seal

Drawing Number

C-102

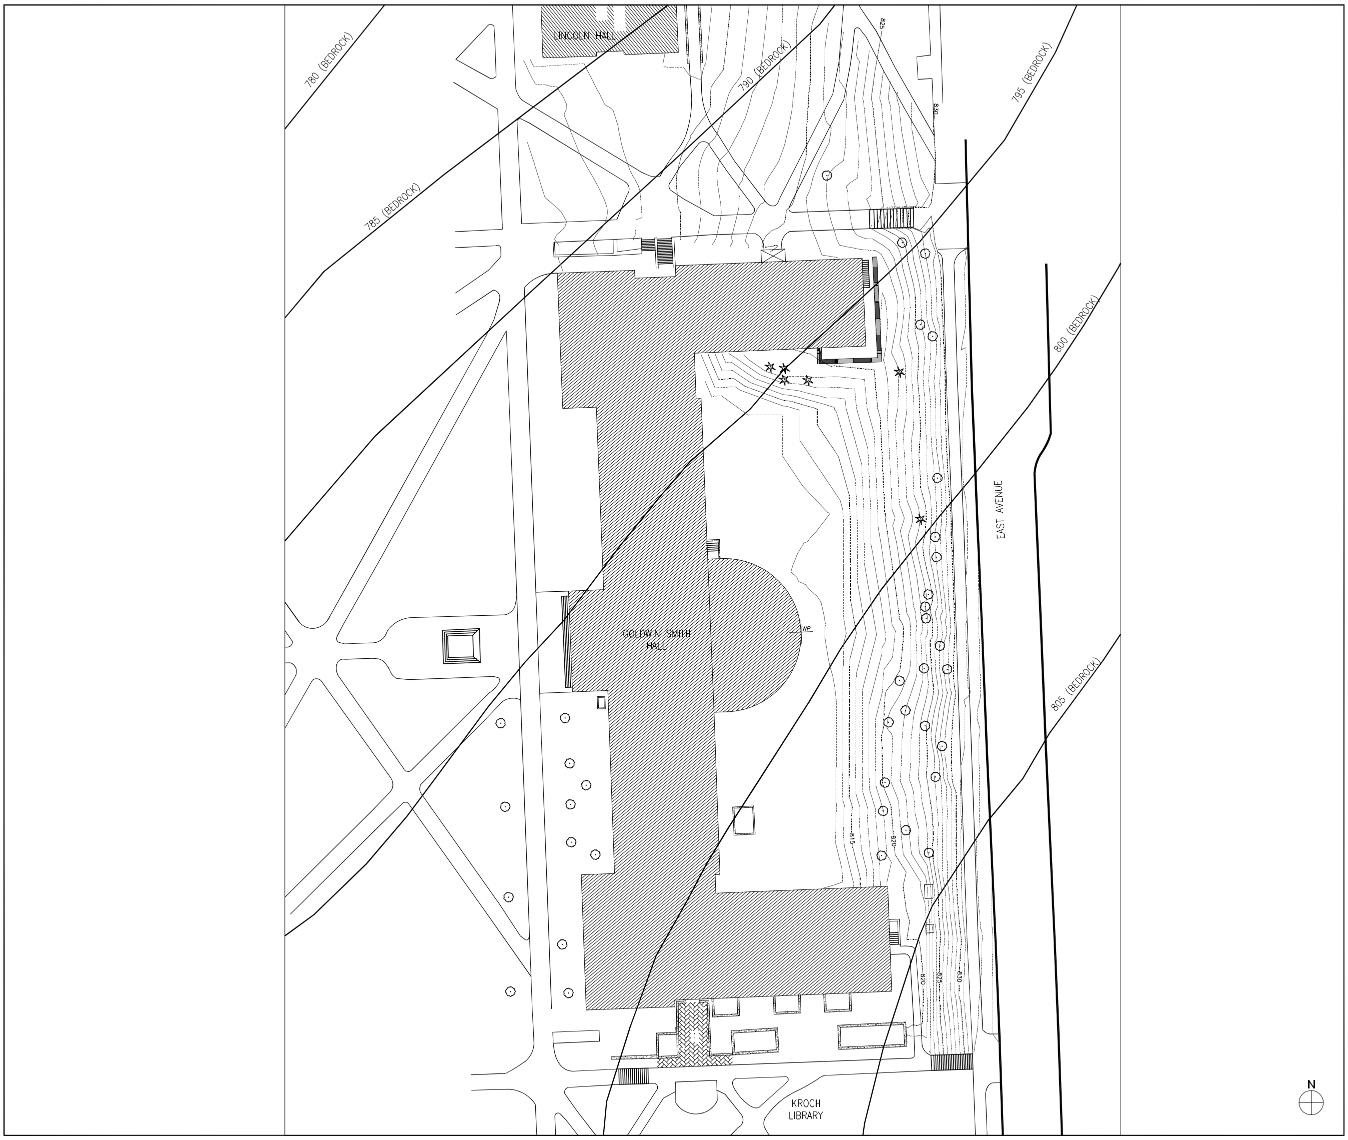

Project

KLARMAN HALL

CORNELL UNIVERSITY
232 EAST AVENUE
ITHACA, NY

Architect

KOETTER | KIM & ASSOCIATES | INC.
ARCHITECTURE URBAN DESIGN
356 Boylston Street, Boston,
MA 02116
T 617 536 8560 F 617 536 1217
W koetterkim.com

Consultants

Geotechnical Engineer:
Empire Geo-Services, Inc.
60 Miller Street
Cortland, NY 13045
T: (607) 758-7182
F: (607) 758 - 7188

Civil Engineer:
CHA
111 Winners Circle
Albany, NY 12205-0269
T: (518) 453-4500
T: (905) 984 - 8682
F: (905) 984 - 8818

Landscape Architect:
Olin Partnership
Public Ledger Building
Suite 1123
150 S. Independence Hall - West
Philadelphia, PA 19106
T: (215) 440 - 0030
F: (215) 440 - 0041

Code Consultant:
Hughes Fire Protection
5 Mount Royal Avenue
Suite 240
Marlborough, MA 01752
T: (508) 624 - 7766
F: (508) 624 - 7718

Specifications:
Kalin Associates Inc
1121 Washington Street
Newton, MA 02465
T: (617) 964 - 5477
F: (617) 964 - 5788

Acoustic / AV Consultant:
Acentech
33 Moulton Street
Cambridge, MA 02138
T: (617) 499 - 8000
F: (617) 499 - 8074

Foodservice Consultant:
Porter Khouw Consulting Inc.
PO Box 4028
1672 Village Green
Crofton MD 21114
T: (410) 451 - 3617
F: (215) 451 - 3619

Structural Engineer:
Robert Silman Associates
123 South St. 4th Floor
Boston, MA 02111
T: (617) 695 - 6700
F: (866) 221 - 6438

MEP / FP Engineer:
Burt Hill Stantec
400 Morgan Center:
101 E. Diamond St.
Butler, PA 16001-5923
T: (724) 285 - 4761
F: (724) 285 - 6815

Environmental Consultant:
Jim Axley
Yale Univ. School Env. Studies
180 York St, PO Box 208242
New Haven, CT 06520-8242
T: (203) 506 - 3581

Cost Consultant:
Becker & Frondorf
1500 Walnut Street
Philadelphia, PA 19102
T: (215) 772 - 1400
F: (215) 772 - 0727

Lighting Consultant:
Sladen Feinstein
73 Hemenway Street
Boston, MA 02115
T: (617) 267 - 9500
F: (617) 267 - 9590

Surveyor:
T.G. Miller P.C. Engineers and Surveyors
203 Aurora Street
PO Box 777
Ithaca, NY 14851
T: (607) 272 - 6477
F: (607) 273 - 6322

Historic Preservation Specialist:
EHT Traceries Inc.
1121 Fifth Street NW
Washington DC 20001
T: (202) 393 - 1199
F: (202) 393 - 1056

Issue

CORNELL PDC PROJECT NUMBER C08070
100% DESIGN DEVELOPMENT DOCUMENTS

Revisions

These drawings are 30"x42" @ full size

Drawing Title

EXISTING GRADING & BEDROCK

Scale: 1"=20'-0" @ Full Size

KKA Project Number
0710.000

Seal

Drawn By
NRV

Checked By

Date
October 23, 2012

Issue

Drawing Number

C-103

NOTE:
CONTRACTOR TO VERIFY ELEVATION, MATERIAL & SIZE OF EXISTING PIPES AND UTILITIES.

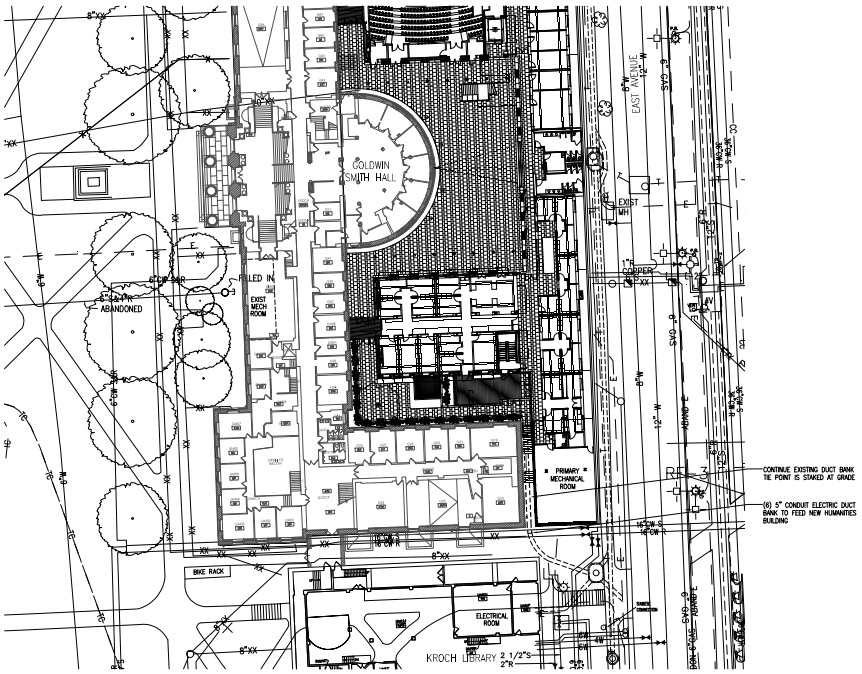

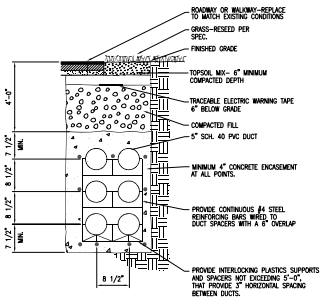

(6) 5" DUCT BANK DETAIL

N

Project

KLARMAN HALL

CORNELL UNIVERSITY
232 EAST AVENUE
ITHACA, NY

Architect

KOETTER | KIM & ASSOCIATES | INC.
ARCHITECTURE URBAN DESIGN

300 Boylston Street, Boston, Mass 02116 T 617 536 1217
W koetterkim.com

Consultants

Geotechnical Engineer:
Haley+Aldrich, Inc.
465 Medford Street
Boston, MA 02129
T: (617) 886-7400
F: (617) 886-7600

Civil Engineer:
CHA
1117 Perimeter Drive
Suite 400
Houston, TX 77079
T: (281) 899-4800
F: (281) 899-4858

Landscape Architect:
Olin Partnership
Three Logan Square
1717 Arch Street, 32nd Floor
Philadelphia, PA 19103
T: (215) 587-8870
F: (215) 587-8871

Civil Consultant:
Hughes Pas Pennington
8 Mount Royal Avenue
Suite 240
Marlborough, MA 01752
T: (508) 624-7700
F: (508) 624-7710

Specifications:
Kyle Associates, Inc.
1107 Washington Street
Boston, MA 02465
T: (617) 964-3477
F: (617) 964-4785

Acoustic / AV Consultant:
Acentech
33 Moulton Street
Cambridge, MA 02138
T: (617) 499-8000
F: (617) 499-8074

Fire Protection Consultant:
Porter Kissner Consulting Inc.
PO Box 4009
1600 Village Green
Crofton, MD 21114
T: (410) 451-3917
F: (410) 451-3919

Structural Engineer:
Robert Silman Associates
123 South St, 4th Floor
Boston, MA 02111
T: (617) 338-4700
F: (888) 231-4439

MEP / FP Engineer:
Burt Hill Kosar Rittelmann
400 Morgan Center
101 E. Diamond St.
Butler, PA 16001-5920
T: (724) 285-4761
F: (724) 285-4853

Environmental Consultant:
Jon Kyle
Tetra Tech, Inc.
136 Main St, PO Box 238242
Westbrook, CT 06498-0242
T: (203) 399-1981

Cost Consultant:
Becker & Frondorf
1500 Walnut Street
Philadelphia, PA 19102
T: (215) 772-1400
F: (215) 772-1727

Lighting Consultant:
Fisher Marantz Stone
Boston
73 Kingston Street
Boston, MA 02111
T: (617) 267-9500
F: (617) 267-4500

Surveyor:
S.E. Muller P.E. Engineers and Surveyors
201 Aurora Street
PO Box 777
Ithaca, NY 14851
T: (607) 273-4477
F: (607) 277-6522

Historic Preservation Consultant:
BAR Tribble Inc.
1121 17th Street NW
Washington DC 20001
T: (202) 265-1199
F: (202) 265-1056

Issue

CORNELL PDC PROJECT NUMBER C09070
100% DESIGN DEVELOPMENT DOCUMENTS

Revisions

Three drawings per 30"x42" @ full size

Drawing Title

NEW ELECTRIC PLAN

Scale: 1"=20'-0" @ Full size

KKA Project Number: 0710.000	Seal
Drawn By: HRV	
Checked By:	
Date: October 23, 2012	
Issue:	

Drawing Number

C-301

NOTE:
CONTRACTOR TO VERIFY ELEVATION, MATERIAL & SIZE OF EXISTING PIPES AND UTILITIES.

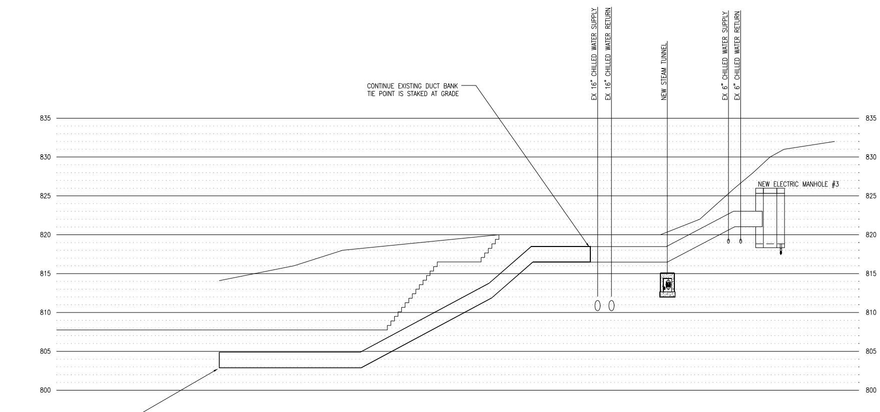

ELECTRIC DUCT BANK FROM NEW ELECTRIC MANHOLE #3 TO KLARMAN HALL
SCALE: HORIZ. 1"=20'-0"
VERT. 1"=10'-0"

Project

KLARMAN HALL

CORNELL UNIVERSITY
230 EAST AVENUE
ITHACA, NY

Architect

KOETTER | KIM & ASSOCIATES | INC.
ARCHITECTURE URBAN DESIGN
356 Boylston Street, Boston, MA 02116
T 617 536 8560 F 617 536 1217
W koetterkim.com

Consultants

Geotechnical Engineer:
Empire Geo-Services, Inc.
60 Miller Street
Cortland, NY 13045
T: (607) 758-7182
F: (607) 758 - 7188

Civil Engineer:
CHA
111 Winners Circle
Albany, NY 12205-0269
T: (518) 453-4500
T: (905) 984 - 8682
F: (905) 984 - 8818

Landscape Architect:
Olin Partnership
Public Ledger Building
Suite 1123
150 S. Independence Hall - West
Philadelphia, PA 19106
T: (215) 440 - 0030
F: (215) 440 - 0041

Code Consultant:
Hughes Fire Protection
5 Mount Royal Avenue
Suite 240
Marlborough, MA 01752
T: (508) 624 - 7766
F: (508) 624 - 7718

Specifications:
Kalin Associates Inc
1121 Washington Street
Newton, MA 02465
T: (617) 964 - 5477
F: (617) 964 - 5788

Acoustic / AV Consultant:
Acentech
33 Moulton Street
Cambridge, MA 02138
T: (617) 499 - 8000
F: (617) 499 - 8074

Foodservice Consultant:
Porter Khouw Consulting Inc.
PO Box 4028
1672 Village Green
Crofton MD 21114
T: (410) 451 - 3617
F: (215) 451 - 3619

Structural Engineer:
Robert Silman Associates
123 South St. 4th Floor
Boston, MA 02111
T: (617) 695 - 6700
F: (866) 221 - 6438

MEP / FP Engineer:
Burt Hill Stantec
400 Morgan Center:
101 E. Diamond St.
Butler, PA 16001-5923
T: (724) 285 - 4761
F: (724) 285 - 6815

Environmental Consultant:
Jim Axley
Yale Univ. School Env. Studies
180 York St, PO Box 208242
New Haven, CT 06520-8242
T: (203) 506 - 3581

Cost Consultant:
Becker & Frondorf
1500 Walnut Street
Philadelphia, PA 19102
T: (215) 772 - 1400
F: (215) 772 - 0727

Lighting Consultant:
Sladen Feinstein
73 Hemenway Street
Boston, MA 02115
T: (617) 267 - 9500
F: (617) 267 - 9590

Surveyor:
T.G. Miller P.C. Engineers and Surveyors
203 Aurora Street
PO Box 777
Ithaca, NY 14851
T: (607) 272 - 6477
F: (607) 273 - 6322

Historic Preservation Specialist:
EHT Traceries Inc.
1121 Fifth Street NW
Washington DC 20001
T: (202) 393 - 1199
F: (202) 393 - 1056

Issue

CORNELL PDC PROJECT NUMBER C08070
100% DESIGN DEVELOPMENT DOCUMENTS

Revisions

These drawings are 30"x42" @ full size

Drawing Title

ENABLING PROJECT 2013
NEW ELECTRIC PROFILES

KKA Project Number
0715.000

Seal

Drawn By

Checked By

Date
October 23, 2012

Issue

Drawing Number

C-302

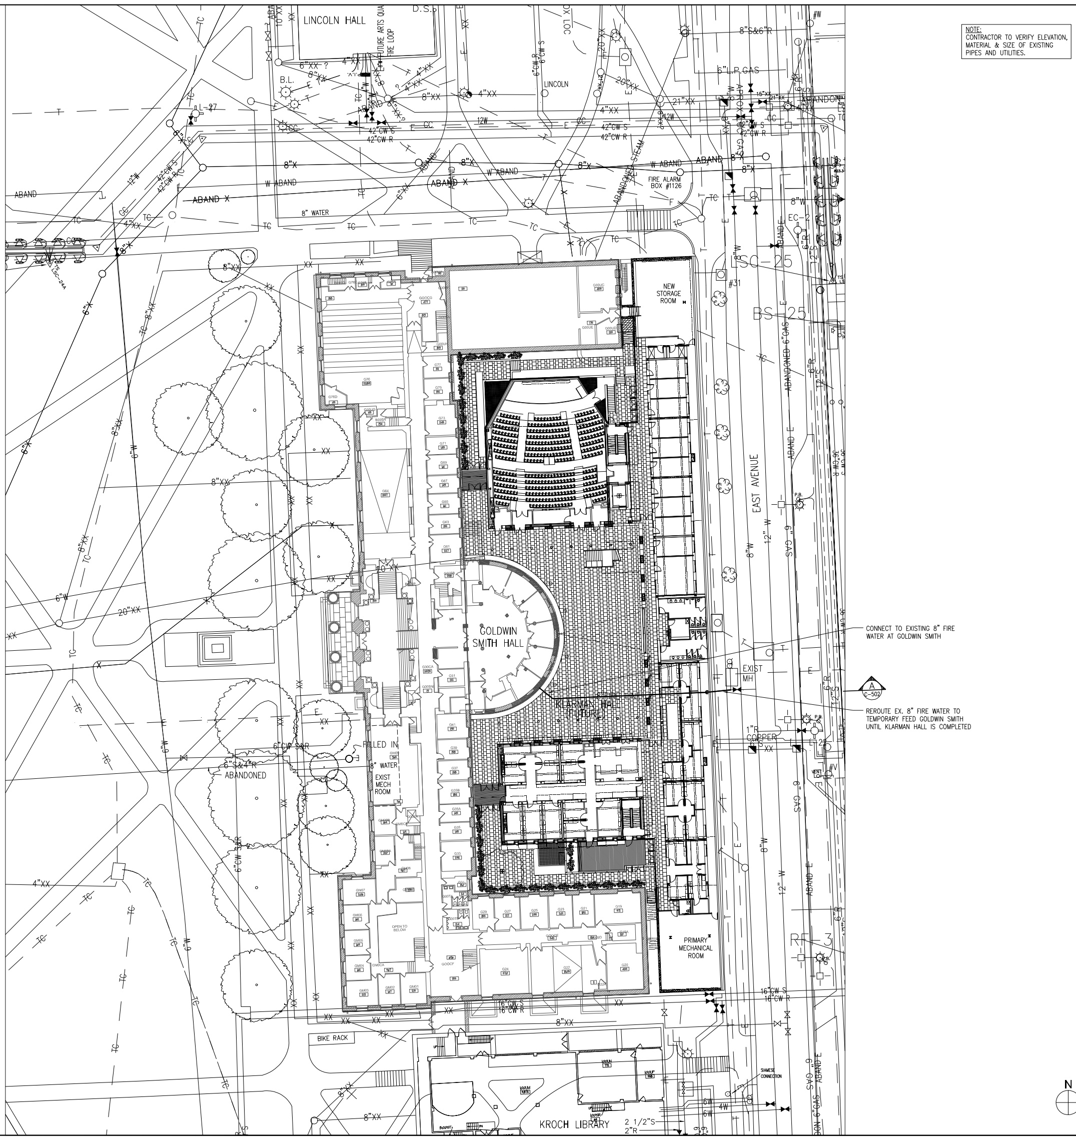

Project

KLARMAN HALL

CORNELL UNIVERSITY
232 EAST AVENUE
ITHACA, NY

Architect

KOETTER | KIM & ASSOCIATES | INC.
ARCHITECTURE URBAN DESIGN
356 Boylston Street, Boston, MA 02116
T 617 536 8560 F 617 536 1217
W koetterkim.com

Consultants

Geotechnical Engineer:
Empire Geo-Services, Inc.
60 Miller Street
Cortland, NY 13045
T: (607) 758- 7182
F: (607) 758 - 7188

Civil Engineer:
CHA
111 Winners Circle
Albany, NY 12205-0269
T: (518) 453-4500
T: (905) 984 - 8682
F: (905) 984 - 8818

Landscape Architect:
Olin Partnership
Public Ledger Building
Suite 1123
150 S. Independence Hall - West
Philadelphia, PA 19106
T: (215) 440 - 0030
F: (215) 440 - 0041

Code Consultant:
Hughes Fire Protection
5 Mount Royal Avenue
Suite 240
Marlborough, MA 01752
T: (508) 624 - 7766
F: (508) 624 - 7718

Specifications:
Kalin Associates Inc
1121 Washington Street
Newton, MA 02465
T: (617) 964 - 5477
F: (617) 964 - 5788

Acoustic / AV Consultant:
Acentech
33 Moulton Street
Cambridge, MA 02138
T: (617) 499 - 8000
F: (617) 499 - 8074

Foodservice Consultant:
Porter Khouw Consulting Inc.
PO Box 4028
1672 Village Green
Crofton MD 21114
T: (410) 451 - 3617
F: (215) 451 - 3619

Structural Engineer:
Robert Silman Associates
123 South St. 4th Floor
Boston, MA 02111
T: (617) 695 - 6700
F: (866) 221 - 6438

MEP / FP Engineer:
Burt Hill Stantec
400 Morgan Center;
101 E. Diamond St.
Butler, PA 16001-5923
T: (724) 285 - 4761
F: (724) 285 - 6815

Environmental Consultant:
Jim Axley
Yale Univ. School Env. Studies
180 York St, PO Box 208242
New Haven, CT 06520-8242
T: (203) 506 - 3581

Cost Consultant:
Becker & Frondorf
1500 Walnut Street
Philadelphia, PA 19102
T: (215) 772 - 1400
F: (215) 772 - 0727

Lighting Consultant:
Sladen Feinstein
73 Hemenway Street
Boston, MA 02115
T: (617) 267 - 9500
F: (617) 267 - 9590

Surveyor:
T.G. Miller P.C. Engineers and Surveyors
203 Aurora Street
PO Box 777
Ithaca, NY 14851
T: (607) 272 - 6477
F: (607) 273 - 6322

Historic Preservation Specialist:
EHT Traceries Inc.
1121 Fifth Street NW
Washington DC 20001
T: (202) 393 - 1199
F: (202) 393 - 1056

Issue

CORNELL PDC PROJECT NUMBER C08070
100% DESIGN DEVELOPMENT DOCUMENTS

Revisions

These drawings are 30"x42" @ full size

Drawing Title

NEW FIRE WATER PLAN

Scale: 1"=20'-0" @ Full Size

KKA Project Number
0710.000

Seal

Drawn By

Checked By

Date
October 23, 2012

Issue

Drawing Number

C-501

NOTE:
CONTRACTOR TO VERIFY ELEVATION, MATERIAL & SIZE OF EXISTING PIPES AND UTILITIES.

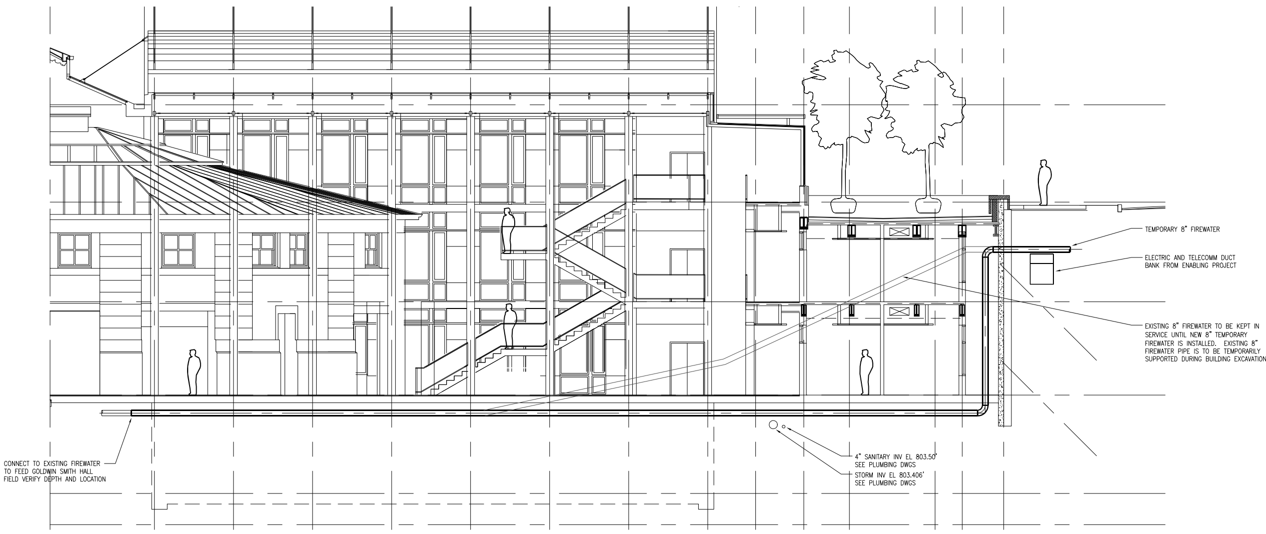

SECTION
SCALE: 1"=5'-0"
A
C-501

Project

KLARMAN HALL

CORNELL UNIVERSITY
232 EAST AVENUE
ITHACA, NY

Architect

KOETTER | KIM & ASSOCIATES | INC.
ARCHITECTURE URBAN DESIGN
356 Boylston Street, Boston, MA 02116
T 617 536 8560 F 617 536 1217
W koetterkim.com

Consultants

Geotechnical Engineer:
Empire Geo-Services, Inc.
60 Miller Street
Cortland, NY 13045
T: (607) 758-7182
F: (607) 758 - 7188

Structural Engineer:
Robert Silman Associates
123 South St. 4th Floor
Boston, MA 02111
T: (617) 695 - 6700
F: (866) 221 - 6438

Civil Engineer:
CHA
111 Winners Circle
Albany, NY 12205-0269
T: (518) 453-4500
T: (905) 984 - 8682
F: (905) 984 - 8818

MEP / FP Engineer:
Burt Hill Stantec
400 Morgan Center:
101 E. Diamond St.
Butler, PA 16001-5923
T: (724) 285 - 4761
F: (724) 285 - 6815

Landscape Architect:
Olin Partnership
Public Ledger Building
Suite 1123
150 S. Independence Hall - West
Philadelphia, PA 19106
T: (215) 440 - 0030
F: (215) 440 - 0041

Environmental Consultant:
Jim Axley
Yale Univ. School Env. Studies
180 York St, PO Box 208242
New Haven, CT 06520-8242
T: (203) 506 - 3581

Cost Consultant:
Becker & Frondorf
1500 Walnut Street
Philadelphia, PA 19102
T: (215) 772 - 1400
F: (215) 772 - 0727

Code Consultant:
Hughes Fire Protection
5 Mount Royal Avenue
Suite 240
Marlborough, MA 01752
T: (508) 624 - 7766
F: (508) 624 - 7718

Lighting Consultant:
Sladen Feinstein
73 Hemenway Street
Boston, MA 02115
T: (617) 267 - 9500
F: (617) 267 - 9590

Specifications:
Kalin Associates Inc
1121 Washington Street
Newton, MA 02465
T: (617) 964 - 5477
F: (617) 964 - 5788

Surveyor:
T.G. Miller P.C. Engineers and Surveyors
203 Aurora Street
PO Box 777
Ithaca, NY 14851
T: (607) 272 - 6477
F: (607) 273 - 6322

Acoustic / AV Consultant:
Acentech
33 Moulton Street
Cambridge, MA 02138
T: (617) 499 - 8000
F: (617) 499 - 8074

Historic Preservation Specialist:
EHT Traceries Inc.
1121 Fifth Street NW
Washington DC 20001
T: (202) 393 - 1199
F: (202) 393 - 1056

Foodservice Consultant:
Porter Khouw Consulting Inc.
PO Box 4028
1672 Village Green
Crofton MD 21114
T: (410) 451 - 3617
F: (215) 451 - 3619

Issue

CORNELL PDC PROJECT NUMBER C08070
100% DESIGN DEVELOPMENT DOCUMENTS

Revisions

These drawings are 30"x42" @ full size

Drawing Title

NEW FIRE WATER SECTION

Scale: 1"=5'-0" @ Full Size

KKA Project Number
0710.000

Drawn By

Checked By

Date
October 23, 2012

Issue

Seal

Drawing Number

C-502

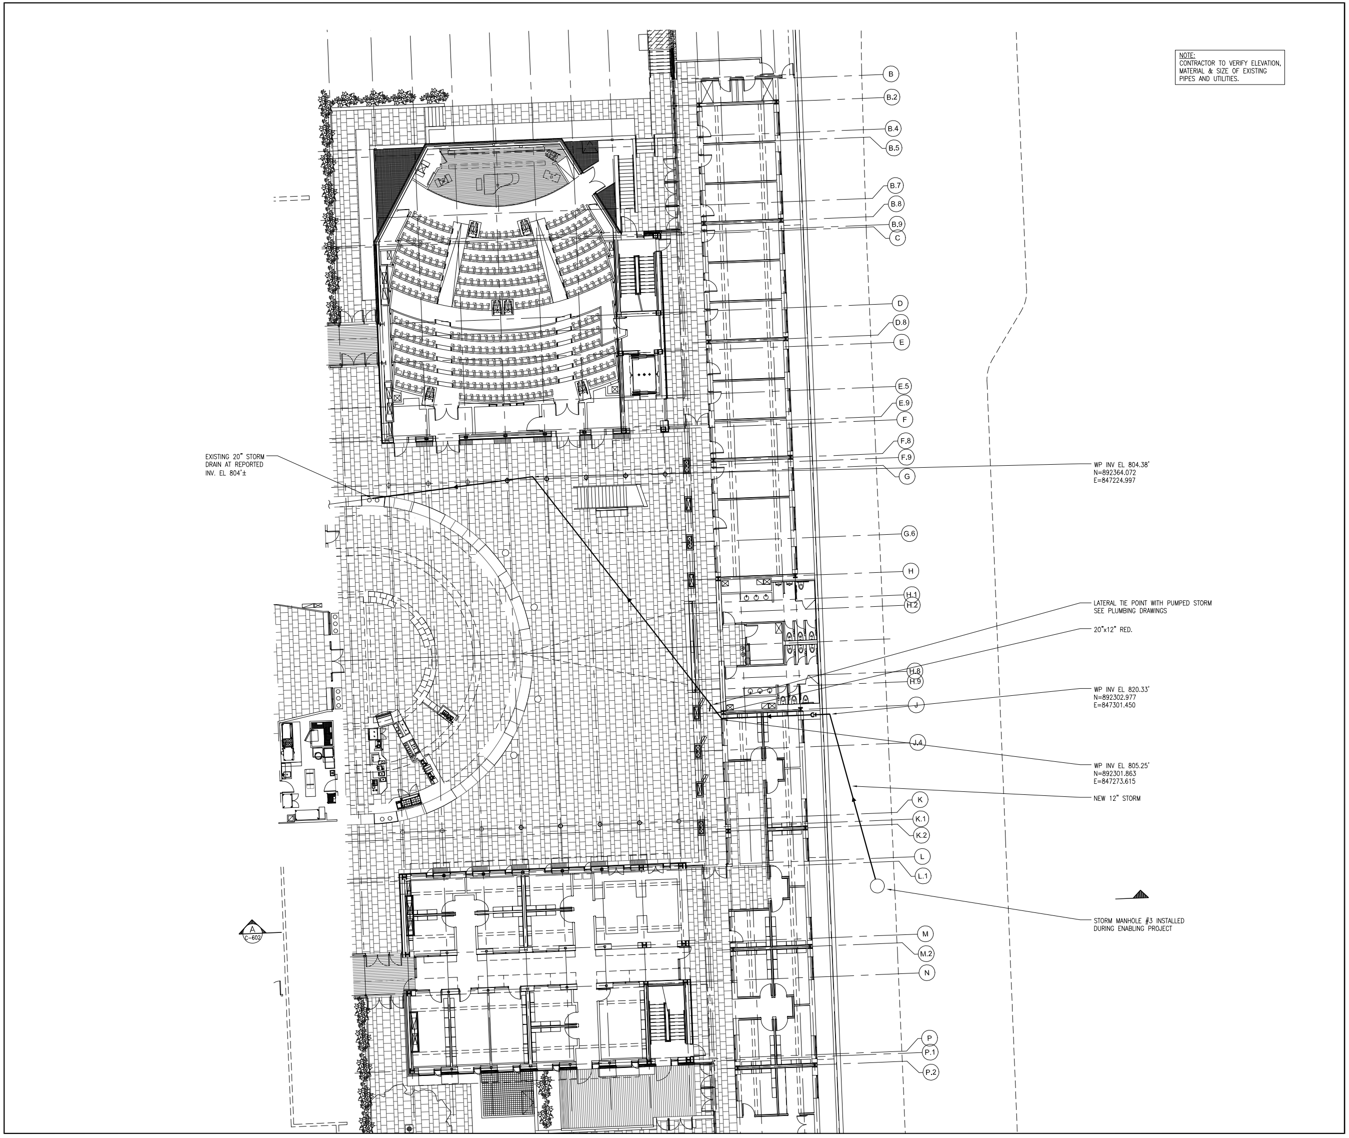

Project

KLARMAN HALL

CORNELL UNIVERSITY
232 EAST AVENUE
ITHACA, NY

Architect

KOETTER | KIM & ASSOCIATES | INC.
ARCHITECTURE URBAN DESIGN
356 Boylston Street, Boston, MA 02116
T 617 536 8560 F 617 536 1217
W koetterkim.com

Consultants

Geotechnical Engineer:
Empire Geo-Services, Inc.
60 Miller Street
Cortland, NY 13045
T: (607) 758-7182
F: (607) 758 - 7188

Civil Engineer:
CHA
111 Winners Circle
Albany, NY 12205-0269
T: (518) 453-4500
T: (905) 984 - 8682
F: (905) 984 - 8818

Landscape Architect:
Olin Partnership
Public Ledger Building
Suite 1123
150 S. Independence Hall - West
Philadelphia, PA 19106
T: (215) 440 - 0030
F: (215) 440 - 0041

Code Consultant:
Hughes Fire Protection
5 Mount Royal Avenue
Suite 240
Marlborough, MA 01752
T: (508) 624 - 7766
F: (508) 624 - 7718

Specifications:
Kalin Associates Inc
1121 Washington Street
Newton, MA 02465
T: (617) 964 - 5477
F: (617) 964 - 5788

Acoustic / AV Consultant:
Acentech
33 Moulton Street
Cambridge, MA 02138
T: (617) 499 - 8000
F: (617) 499 - 8074

Foodservice Consultant:
Porter Khouw Consulting Inc.
PO Box 4028
1672 Village Green
Crofton MD 21114
T: (410) 451 - 3617
F: (215) 451 - 3619

Structural Engineer:
Robert Silman Associates
123 South St. 4th Floor
Boston, MA 02111
T: (617) 695 - 6700
F: (866) 221 - 6438

MEP / FP Engineer:
Burt Hill Stantec
400 Morgan Center:
101 E. Diamond St.
Butler, PA 16001-5923
T: (724) 285 - 4761
F: (724) 285 - 6815

Environmental Consultant:
Jim Axley
Yale Univ. School Env. Studies
180 York St. PO Box 208242
New Haven, CT 06520-8242
T: (203) 506 - 3581

Cost Consultant:
Becker & Frondorf
1500 Walnut Street
Philadelphia, PA 19102
T: (215) 772 - 1400
F: (215) 772 - 0727

Lighting Consultant:
Sladen Feinstein
73 Hemenway Street
Boston, MA 02115
T: (617) 267 - 9500
F: (617) 267 - 9590

Surveyor:
T.G. Miller P.C. Engineers and Surveyors
203 Aurora Street
PO Box 777
Ithaca, NY 14851
T: (607) 272 - 6477
F: (607) 273 - 6322

Historic Preservation Specialist:
EHT Traceries Inc.
1121 Fifth Street NW
Washington DC 20001
T: (202) 393 - 1199
F: (202) 393 - 1056

Issue

CORNELL PDC PROJECT NUMBER C08070
100% DESIGN DEVELOPMENT DOCUMENTS

Revisions

These drawings are 30"x42" @ full size

Drawing Title

NEW STORM PLAN

Scale: 1"=10'-0" @ Full Size

KKA Project Number
0710.000

Seal

Drawn By

Checked By

Date
October 23, 2012

Issue

Drawing Number

C-601

NOTE:
CONTRACTOR TO VERIFY ELEVATION, MATERIAL & SIZE OF EXISTING PIPES AND UTILITIES.

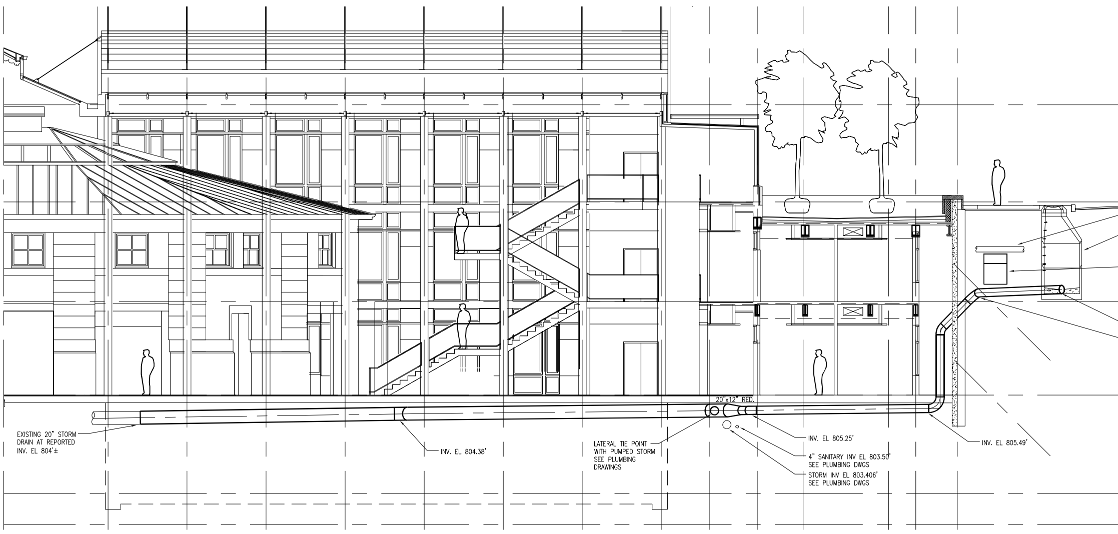

SECTION (A / C-601)
SCALE: 1"=5'-0"

Project

KLARMAN HALL

CORNELL UNIVERSITY
232 EAST AVENUE
ITHACA, NY

Architect

KOETTER | KIM & ASSOCIATES | INC.
ARCHITECTURE URBAN DESIGN
356 Boylston Street, Boston, MA 02116
T 617 536 8560 F 617 536 1217
W koetterkim.com

Consultants

Geotechnical Engineer:
Empire Geo-Services, Inc.
60 Miller Street
Cortland, NY 13045
T: (607) 758-7182
F: (607) 758 - 7188

Civil Engineer:
CHA
111 Winners Circle
Albany, NY 12205-0269
T: (518) 453-4500
T: (905) 984 - 8682
F: (905) 984 - 8818

Landscape Architect:
Olin Partnership
Public Ledger Building
Suite 1123
150 S. Independence Hall - West
Philadelphia, PA 19106
T: (215) 440 - 0030
F: (215) 440 - 0041

Code Consultant:
Hughes Fire Protection
5 Mount Royal Avenue
Suite 240
Marlborough, MA 01752
T: (508) 624 - 7766
F: (508) 624 - 7718

Specifications:
Kalin Associates Inc
1121 Washington Street
Newton, MA 02465
T: (617) 964 - 5477
F: (617) 964 - 5788

Acoustic / AV Consultant:
Acentech
33 Moulton Street
Cambridge, MA 02138
T: (617) 499 - 8000
F: (617) 499 - 8074

Foodservice Consultant:
Porter Khouw Consulting Inc.
PO Box 4028
1672 Village Green
Crofton MD 21114
T: (410) 451 - 3617
F: (215) 451 - 3619

Structural Engineer:
Robert Silman Associates
123 South St. 4th Floor
Boston, MA 02111
T: (617) 695 - 6700
F: (866) 221 - 6438

MEP / FP Engineer:
Burt Hill Stantec
400 Morgan Center:
101 E. Diamond St.
Butler, PA 16001-5923
T: (724) 285 - 4761
F: (724) 285 - 6815

Environmental Consultant:
Jim Axley
Yale Univ. School Env. Studies
180 York St, PO Box 208242
New Haven, CT 06520-8242
T: (203) 506 - 3581

Cost Consultant:
Becker & Frondorf
1500 Walnut Street
Philadelphia, PA 19102
T: (215) 772 - 1400
F: (215) 772 - 0727

Lighting Consultant:
Sladen Feinstein
73 Hemenway Street
Boston, MA 02115
T: (617) 267 - 9500
F: (617) 267 - 9590

Surveyor:
T.G. Miller P.C. Engineers and Surveyors
203 Aurora Street
PO Box 777
Ithaca, NY 14851
T: (607) 272 - 6477
F: (607) 273 - 6322

Historic Preservation Specialist:
EHT Traceries Inc.
1121 Fifth Street NW
Washington DC 20001
T: (202) 393 - 1199
F: (202) 393 - 1056

Issue

CORNELL PDC PROJECT NUMBER C08070
100% DESIGN DEVELOPMENT DOCUMENTS

Revisions

These drawings are 30"x42" @ full size

Drawing Title

NEW STORM SECTION

Scale: 1"=5'-0" @ Full Size

KKA Project Number
0710.000

Seal

Drawn By

Checked By

Date
October 23, 2012

Issue

Drawing Number

C-602